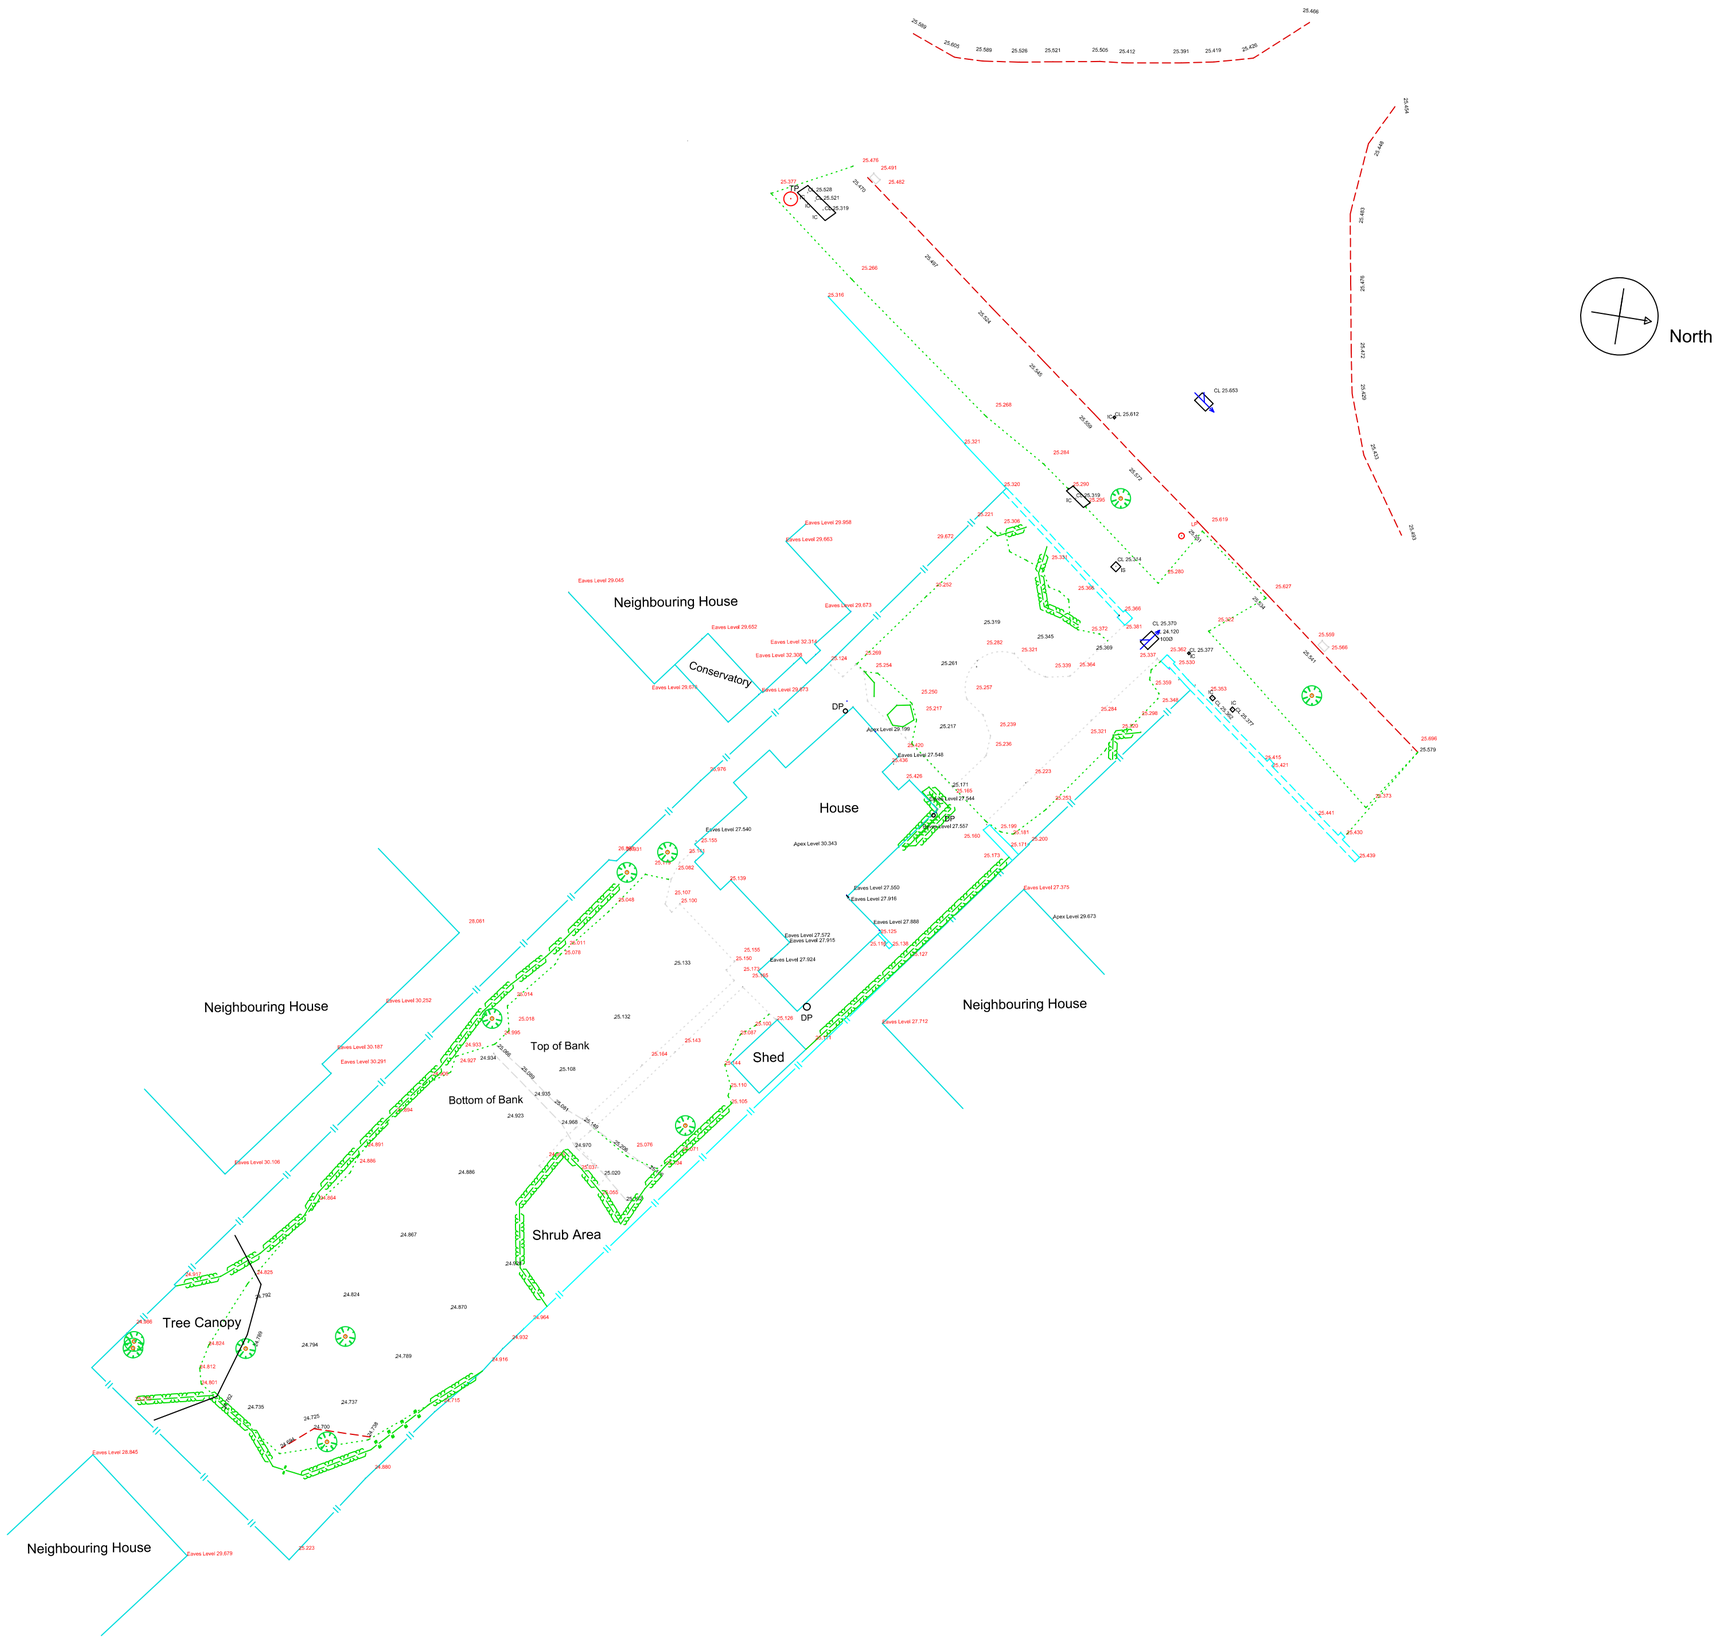

LEGEND

BUILDING

FENCE/BOARDER LINE

KERB LINE

VERGE

HEDGE LINE

TOP OF BANK

BOTTOM OF BANK

DRAINAGE CHANNEL

MANHOLE COVER

TREE

TELEGRAPH POLE TP

SPOT LEVEL 98.903

INSPECTION COVER IC

DOWN PIPE DP

Title: Example Topo Survey

Site :

Date:

Surveyed By:

Drawn By:

This drawing & any design thereon is the copyright of Athur Hudson Site engineers Ltd & must not be reproduced without their written consent

This drawing represents a detailed measurement survey of the physical dimensions of the existing property. The drawing does not and is not intended to express any opinions on the physical, superficial or structural conditions of the premises depicted.

All critical dimensions should be verified on site prior to any design or construction works.

WWW.ARTHURHUDSON.COM